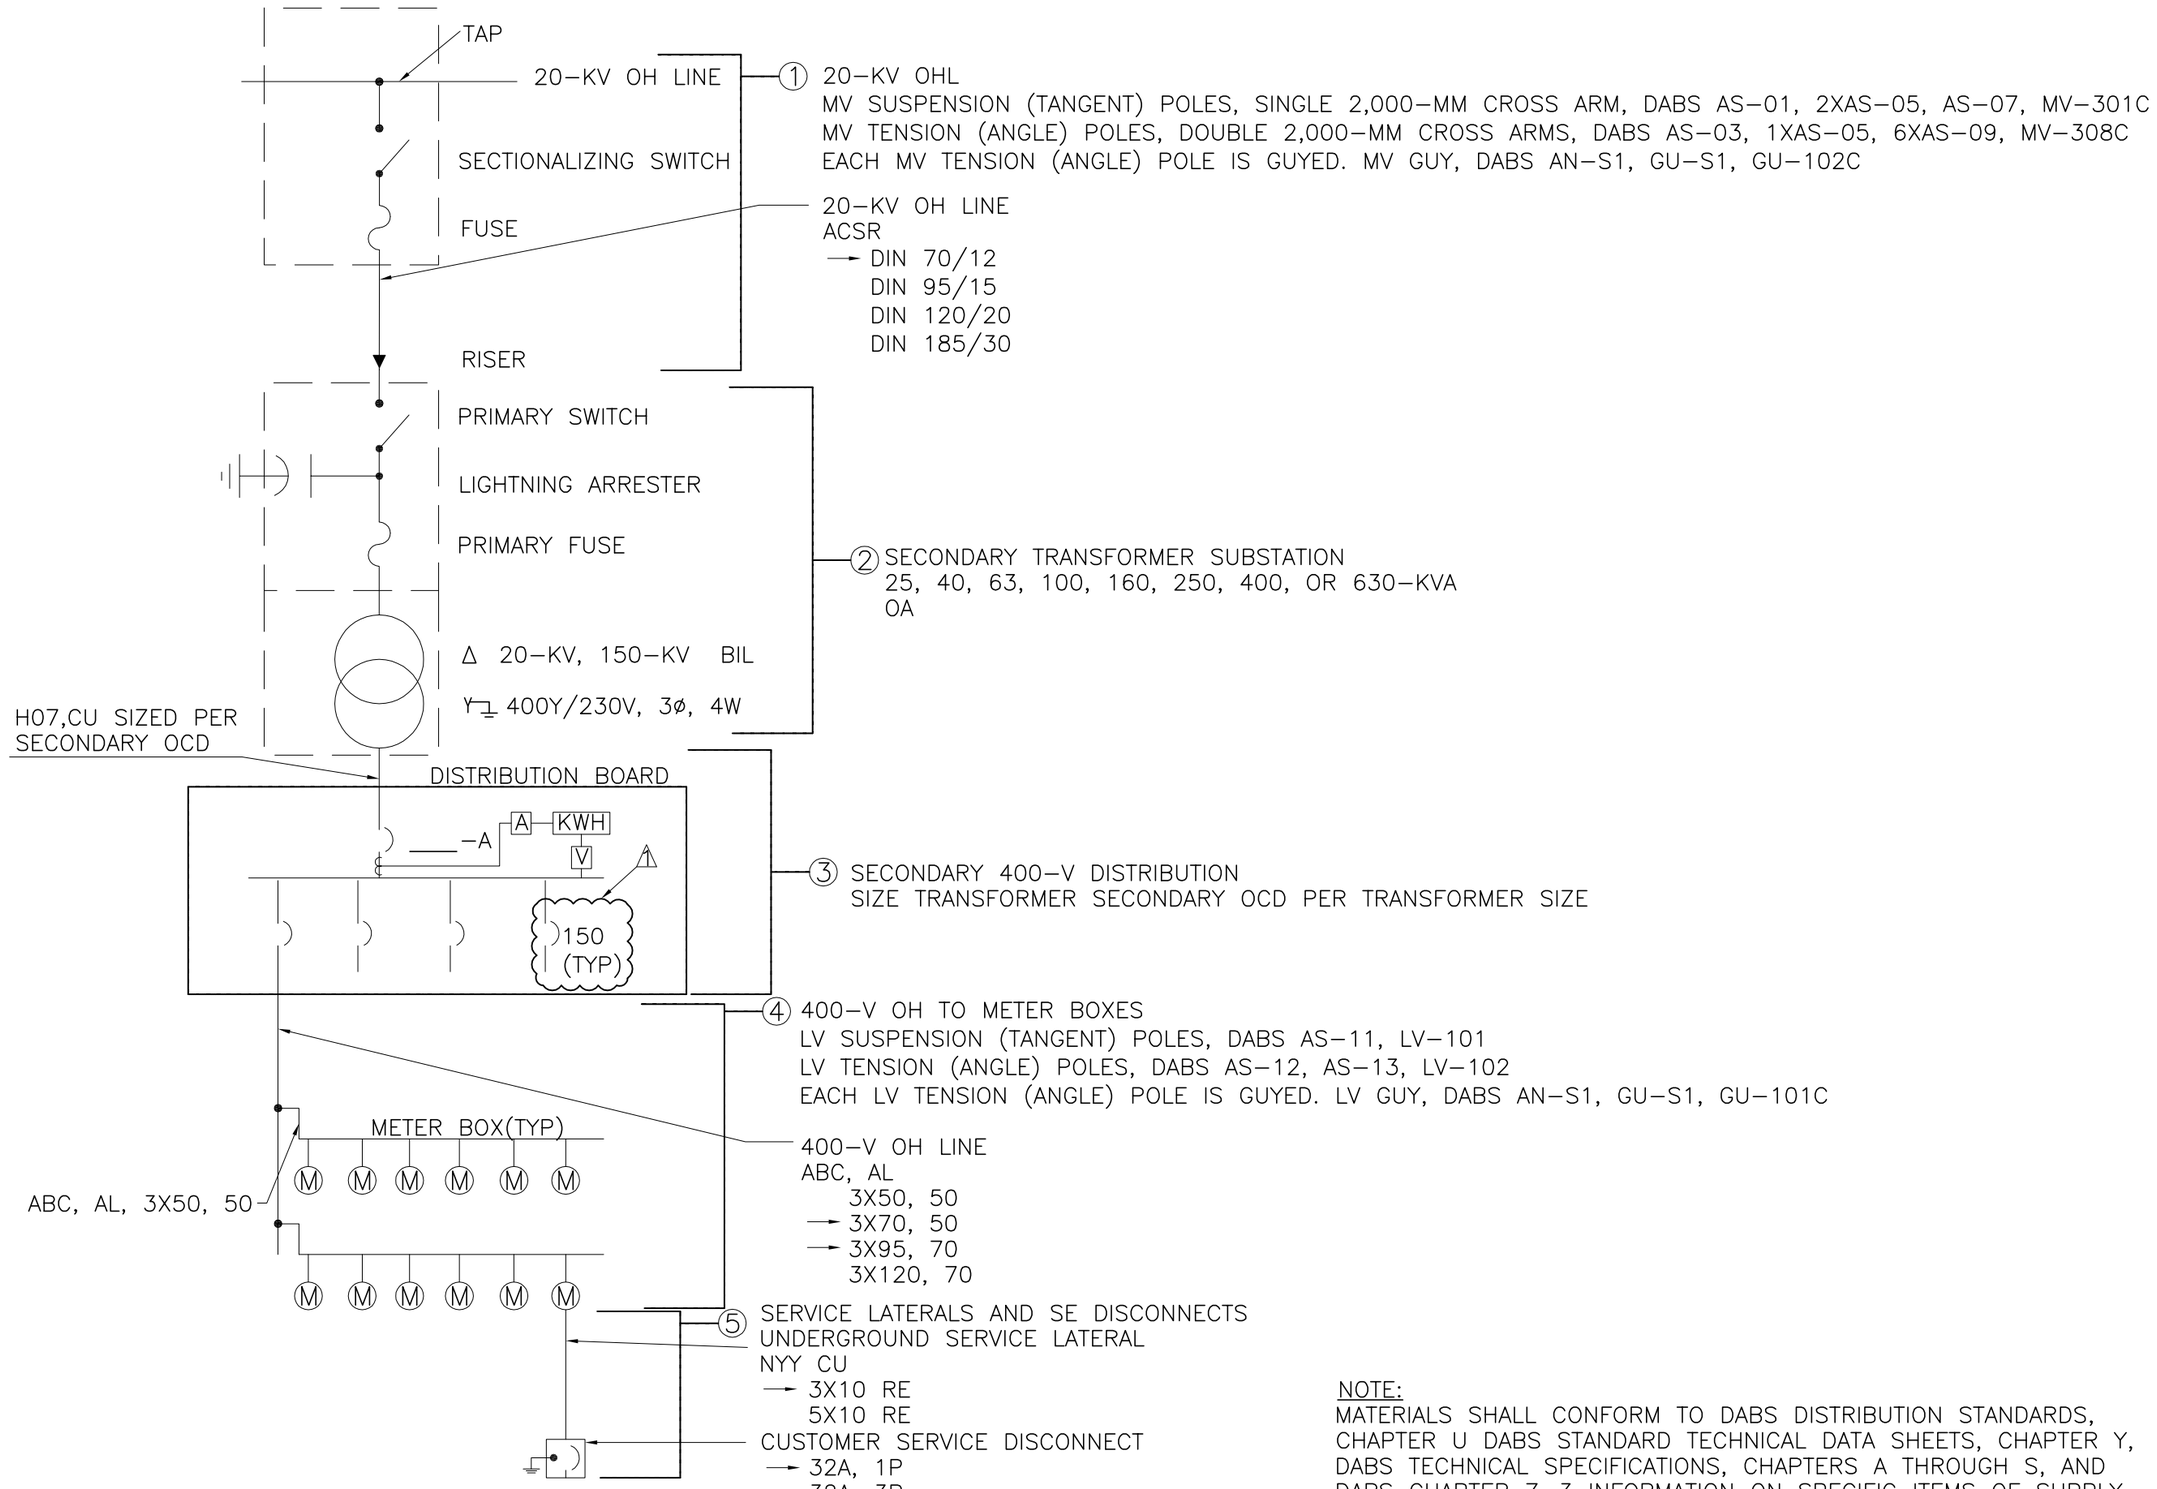

NOTE:
MATERIALS SHALL CONFORM TO DABS DISTRIBUTION STANDARDS, CHAPTER U DABS STANDARD TECHNICAL DATA SHEETS, CHAPTER Y, DABS TECHNICAL SPECIFICATIONS, CHAPTERS A THROUGH S, AND DABS CHAPTER Z–3 INFORMATION ON SPECIFIC ITEMS OF SUPPLY, CHAPTERS D,H,I,N,O,S.

NOT FOR CONSTRUCTION

UNLESS OTHERWISE NOTED, LINEAR DIMENSIONS SHOWN ARE IN MILLIMETERS.

CONCEPT DESIGN

1	SMB	CHANGED SIZE OF OCD	12/18/2010 APR
		DESCRIPTION	DATE

This project was made possible by the United States Agency for International Development and the generous support of the American People through USAID Global Architecture and Engineering IQC Contracts.

DESIGNED BY: MAL | DATE: 12/31/2010
DWN BY: AS | SUBMITTED BY: TETRA TECH
CHK BY: MAL | FILE NO.: LT0025–E–100

USAID FROM THE AMERICAN PEOPLE

AESP

USAID – OIEE
42 VILLAGES ELECTRIFICATION
ELECTRICAL
ONE–LINE DIAGRAM

DRAFT 12/19/2010 4:23 PM

SHEET REFERENCE NUMBER:
LT0025 E–100

P:\1298\Work Orders\WO–LT\WO–LT–0025 RC–East Villages Electrification\SupportDocs_MEP_FP\Parwan\Bagram\Root– Rabat\Conceptual\101218 WOLT0025 Root–Rabat_E–100.dwg 12/19/2010 4:23:07 PM Ahmadyar, Ahmad Shabir

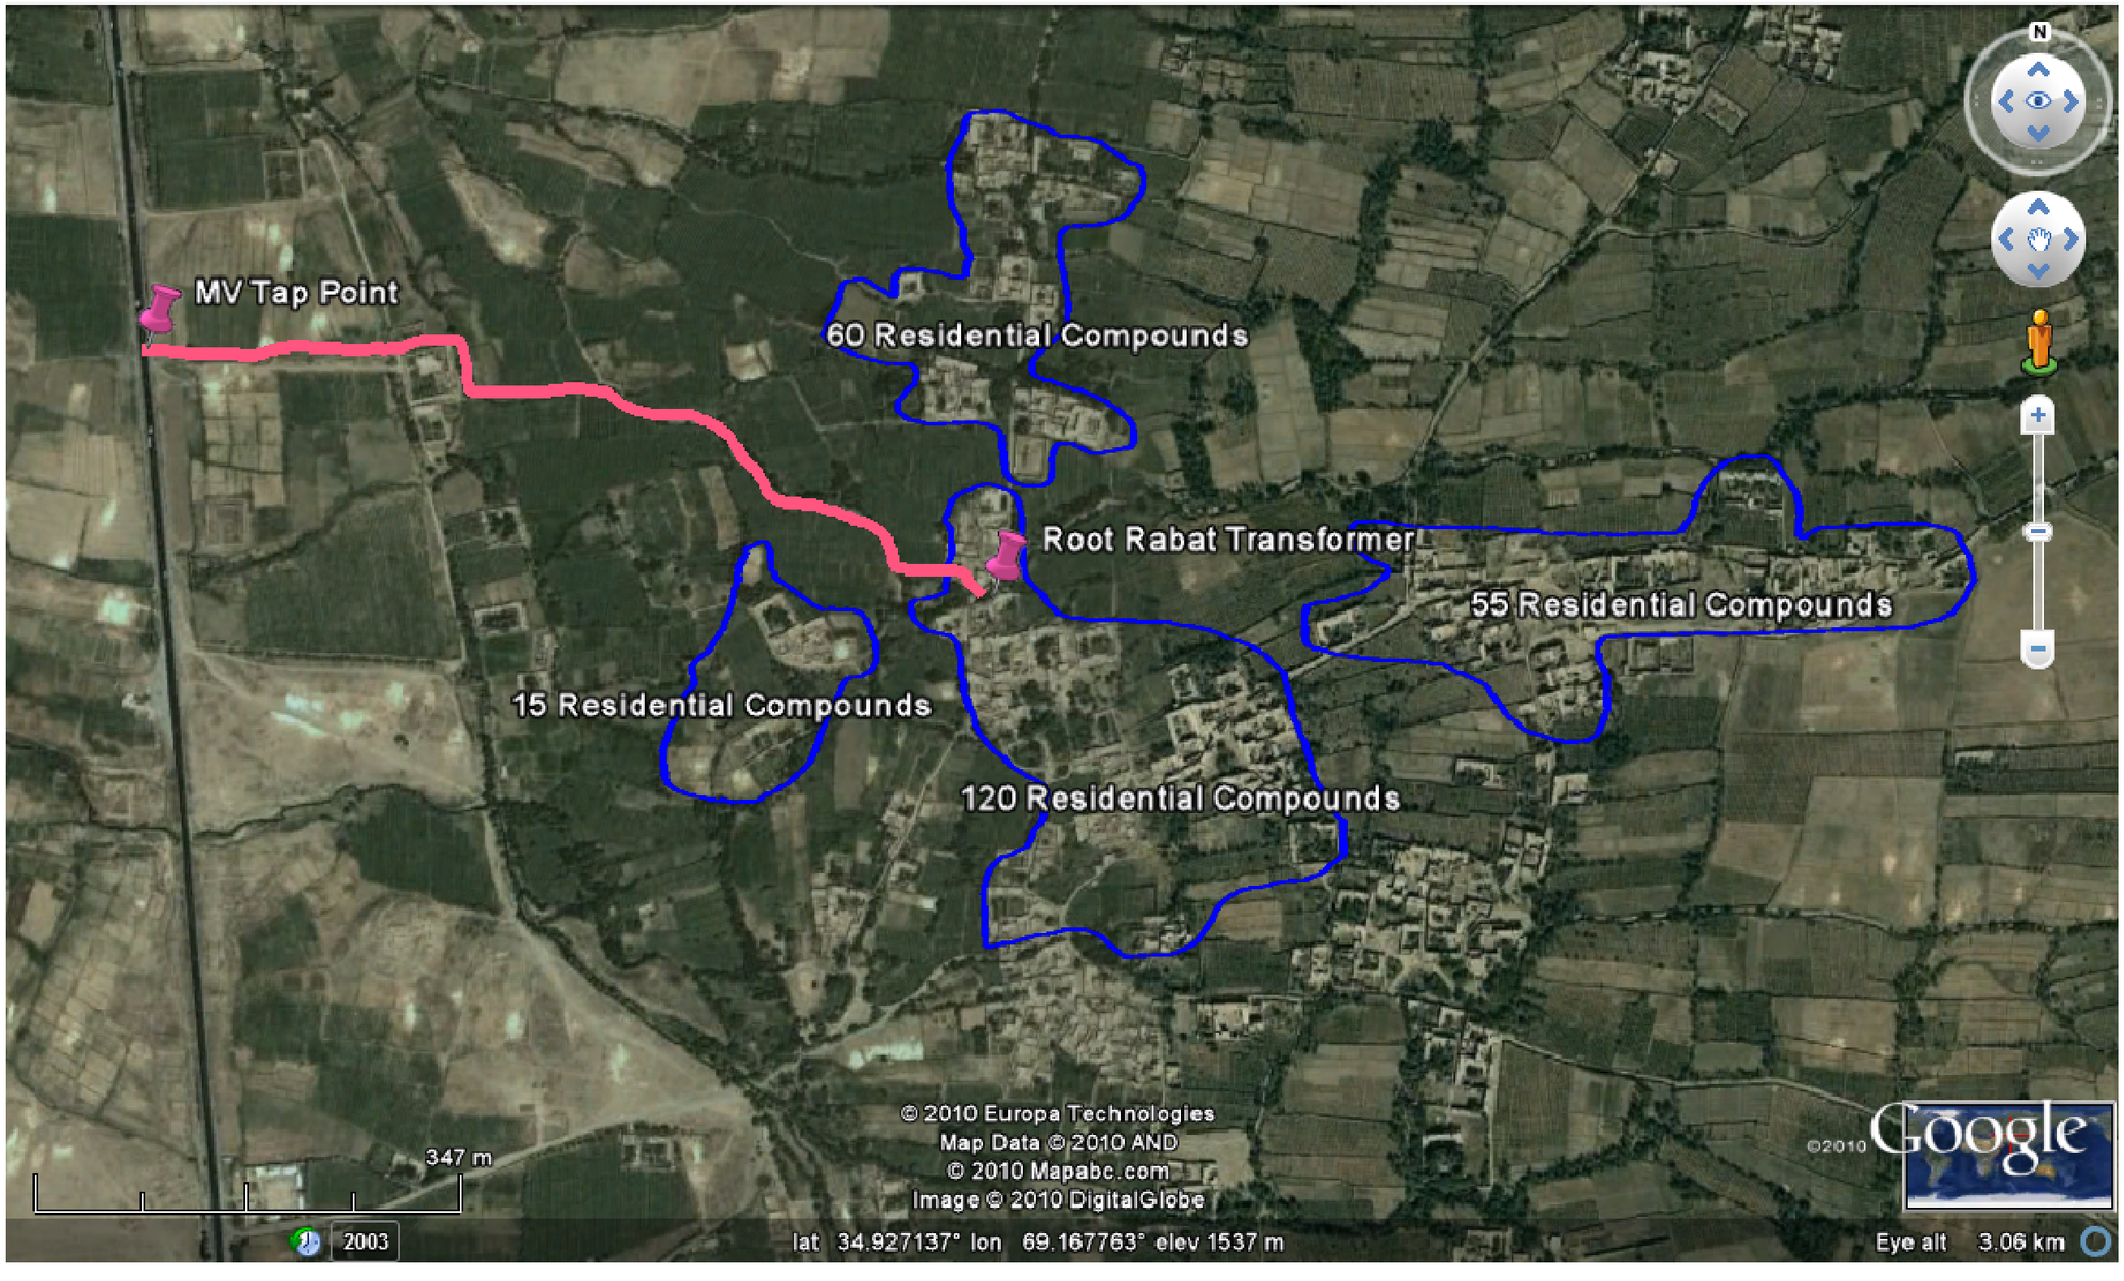

P:\1298\Work Orders\WO-LT\WO-LT-0025 RC-East Villages Electrification\SupportDocs_MEP_FP\Parwan\Bagram\Root - Rabat\Conceptual\101215 WOLT0025 Root-Rabat.dwg 12/19/2010 4:24:01 PM Ahmadyar, Ahmad Shabir

CONCEPT DESIGN

This project was made possible by the United States Agency for International Development and the generous support of the American People through USAID Global Architecture and Engineering IQC Contracts.

BY	DESCRIPTION	DATE	APP
SYMB			

DESIGNED BY: AS
DRAWN BY: AS
CHK. BY: MAL
DATE: 12/31/2010
SUBMITTED BY: TETRA TECH
FILE NO.: LT0025-E-115

USAID FROM THE AMERICAN PEOPLE

AESP

USAID – OIEE
42 VILLAGES ELECTRIFICATION
ROOT-RABAT
AERIAL IMAGE

DRAFT 12/19/2010 4:24 PM

SHEET REFERENCE NUMBER:
LT0025
E-115

50 0 50 100 150 200
1:5000

NOT FOR CONSTRUCTION

UNLESS OTHERWISE NOTED, LINEAR DIMENSIONS SHOWN ARE IN MILLIMETERS.

SUMMARY TABLE					
FIGURE	TYPE OF CUSTOMER	NUMBER OF CUSTOMER	AREA M^2	DENSITY M^2/CUSTOMER	ESTIMATED PEAK COINCIDENTAL KW
A	RESIDENTIAL COMPOUNDS	15	21,064	1,404	11
B	RESIDENTIAL COMPOUNDS	60	37,035	617	42
C	RESIDENTIAL COMPOUNDS	120	68,544	571	84
D	RESIDENTIAL COMPOUNDS	55	57,185	1,040	39
TOTAL LOAD		250	183,828	735	175

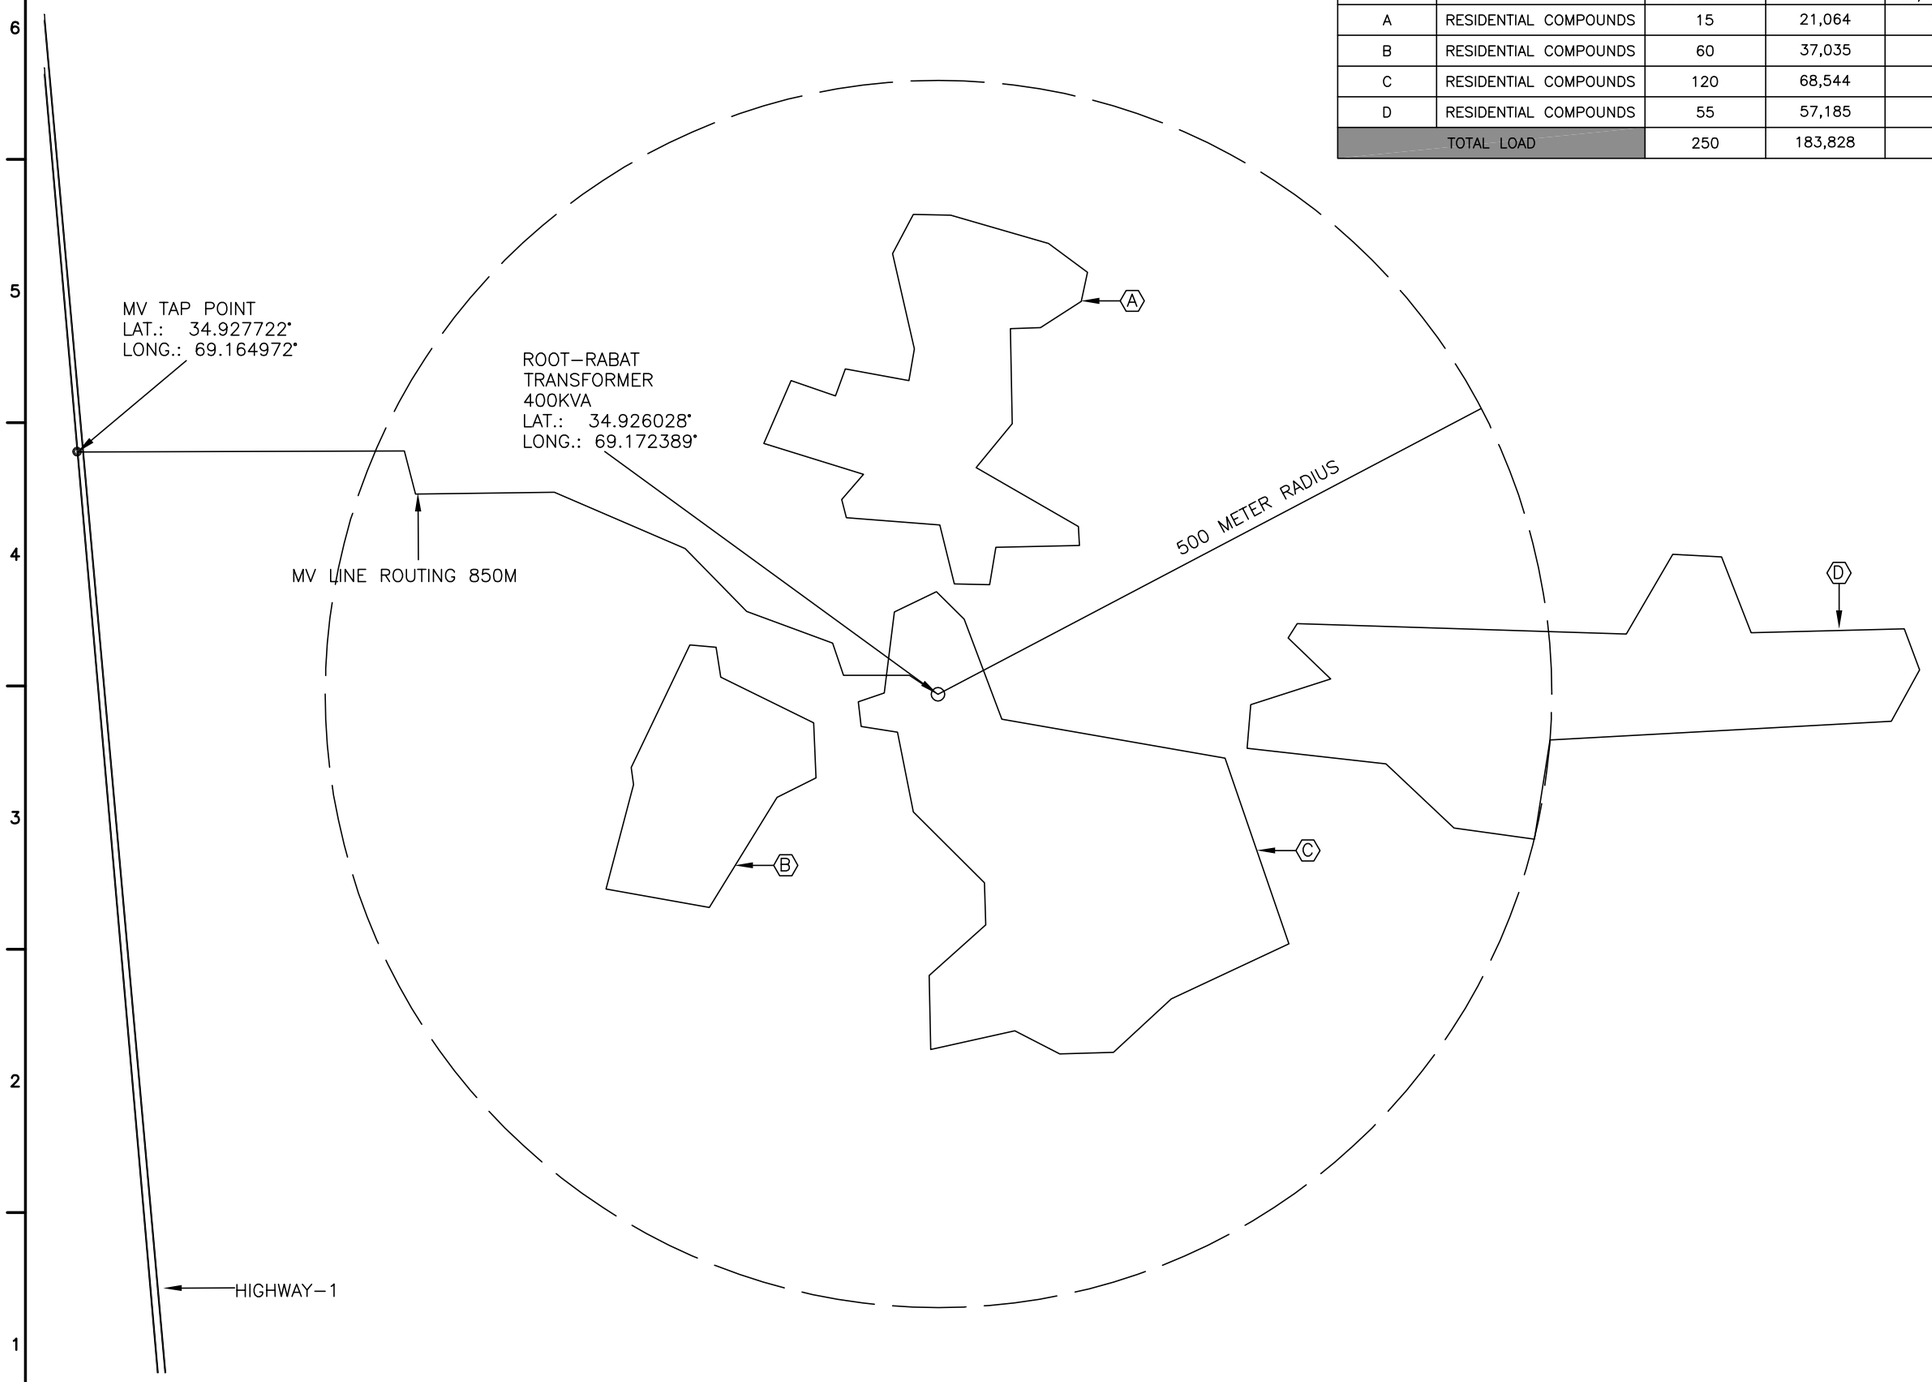

N

CONCEPT DESIGN

This project was made possible by the United States Agency for International Development and the generous support of the American People through USAID Global Architecture and Engineering IQC Contracts.

DESCRIPTION	DATE	APP

DESIGNED BY: AS	DATE: 12/31/2010	
DWN BY: AS	SUBMITTED BY: TETRA TECH	
CHK BY: MAL	FILE NO.: LT0025–E–116	

USAID FROM THE AMERICAN PEOPLE

AESP

USAID – OIEE
42 VILLAGES ELECTRIFICATION
ROOT–RABAT
CONCEPT DESIGN

SHEET REFERENCE NUMBER:
LT0025
E–116

DRAFT 12/19/2010 4:30 PM

50 0 50 100 150 200
1:5000

NOT FOR CONSTRUCTION

UNLESS OTHERWISE NOTED, LINEAR DIMENSIONS SHOWN ARE IN MILLIMETERS.

P:\1298\Work Orders\WO–LT\WO–LT–0025 RC–East Villages Electrification\SupportDocs_MEP_FP\Parwan\Bagram\Root– Rabat\Conceptual\101215 WOLT0025 Root–Rabat.dwg 12/19/2010 4:30:46 PM Ahmadyar, Ahmad Shabir