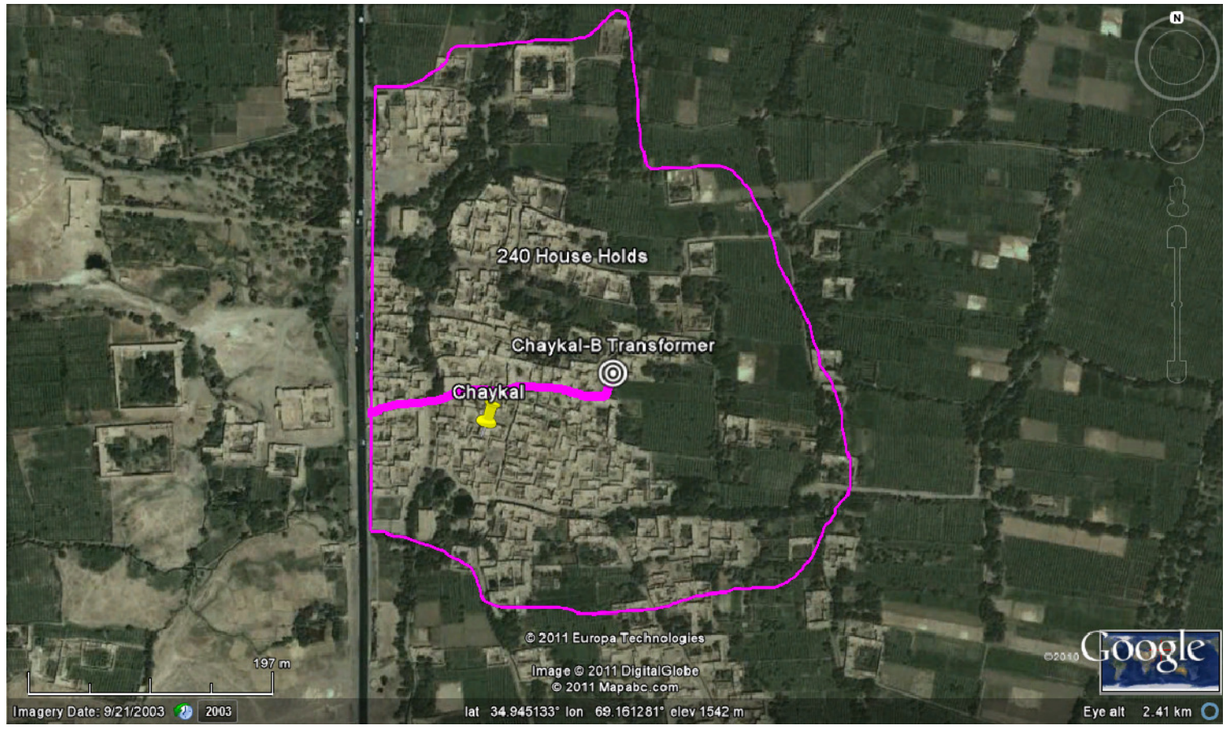

N

CONCEPT DESIGN

This project was made possible by the United States Agency for International Development and the generous support of the American People through USAID Global Architecture and Engineering IQC Contracts.

SYMB	DESCRIPTION	DATE	APR

DESIGNED BY: AS
DATE: 02/17/2011
DWN BY: AS
SUBMITTED BY: TETRA TECH
CHK BY: MAL
FILE NO.: LT0025-E-103

USAID FROM THE AMERICAN PEOPLE

A E S P

USAID – OIEE
42 VILLAGES ELECTRIFICATION
CHAYKAL B
AERIAL IMAGE

SHEET REFERENCE NUMBER:
LT0025
E-103

DRAFT 2/14/2011 9:28 AM

50 0 50 100 150 200
1:5000

NOT FOR CONSTRUCTION

UNLESS OTHERWISE NOTED, LINEAR DIMENSIONS SHOWN ARE IN MILLIMETERS.

P:\1298\Work Orders\WO-LT\WO-LT-0025 RC-East Villages Electrification\SupportDocs_MEP_FP\Parwan\Bagram\Chaykal-B\Conceptual\101208 WOLT0025 Chaykal-B.dwg 2/14/2011 9:28:54 AM Ahmadyar, Ahmad Shabir

SUMMARY TABLE					
FIGURE	TYPE OF CUSTOMER	NUMBER OF CUSTOMER	AREA M^2	DENSITY M^2/CUSTOMER	ESTIMATED PEAK COINCIDENTAL KW
A	FAMILY COMPOUNDS	240	139,124	580	168
TOTAL LOAD		240	139,124	580	168

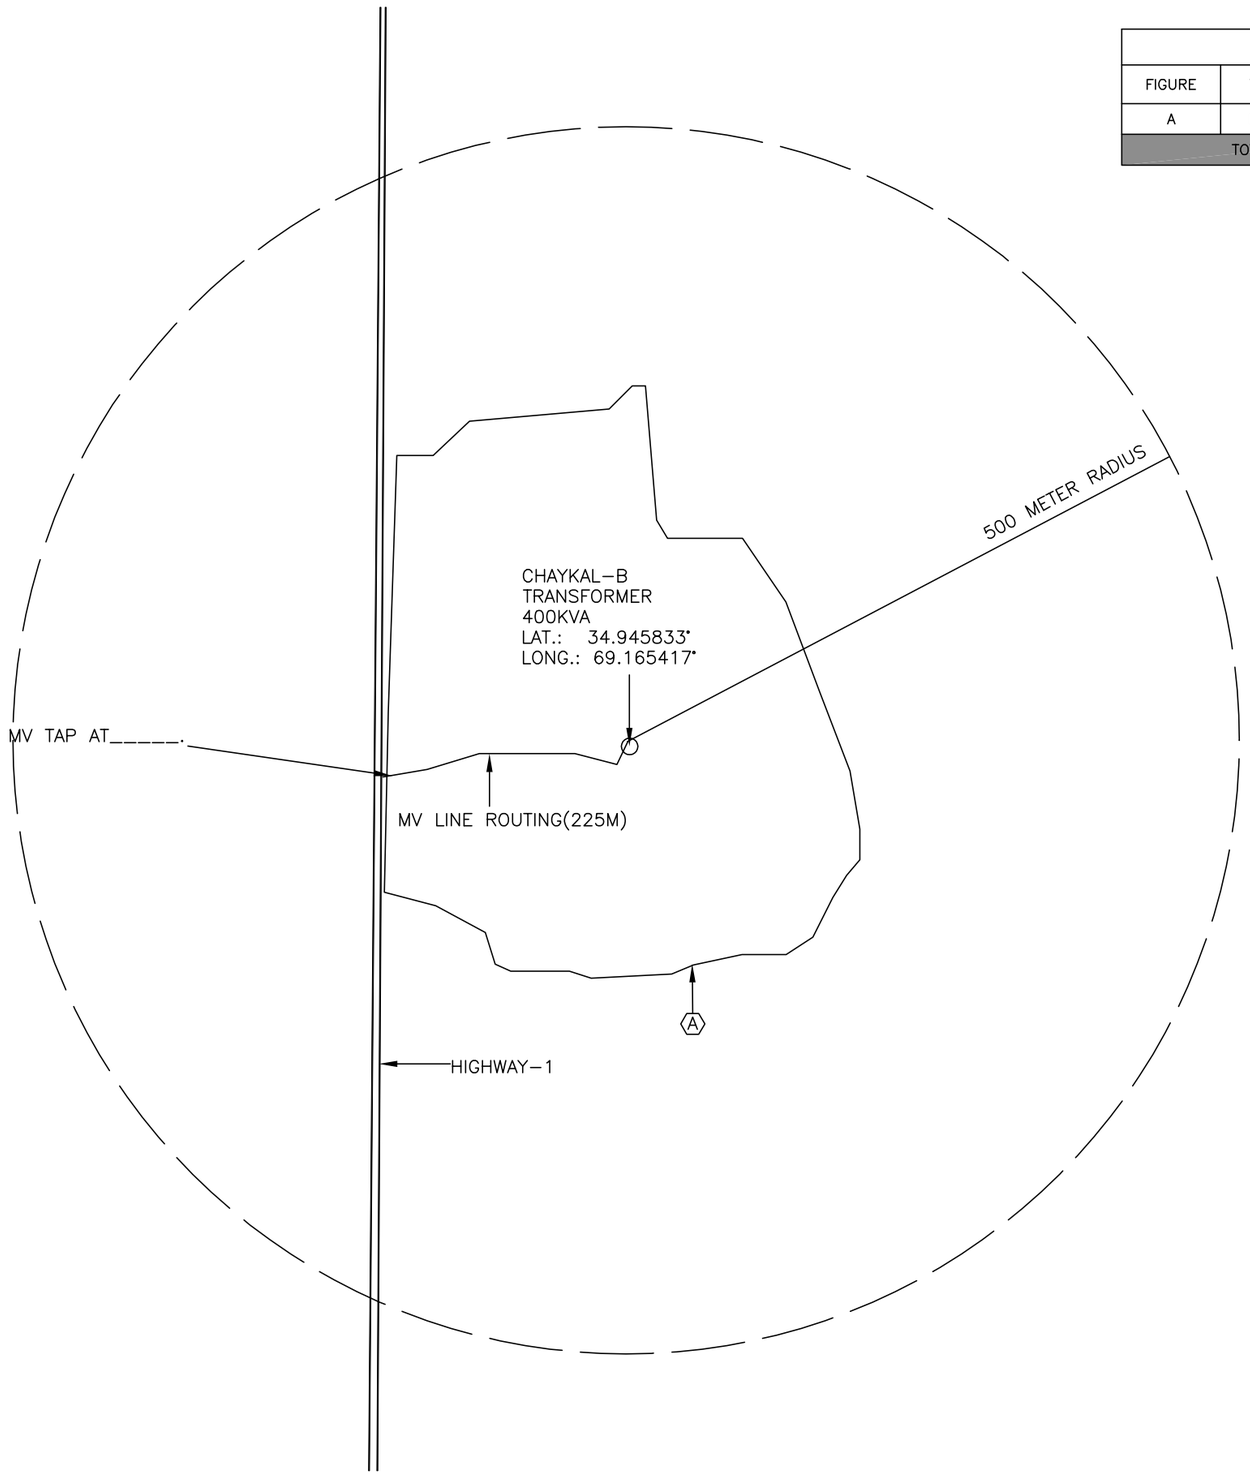

N

CONCEPT DESIGN

This project was made possible by the United States Agency for International Development and the generous support of the American People through USAID Global Architecture and Engineering IQC Contracts.

SYMB	DESCRIPTION	DATE
		APR

DESIGNED BY: AS
DATE: 02/17/2011
DWN BY: AS
SUBMITTED BY: TETRA TECH
CHK BY: MAL
FILE NO.: LT0025–E–104

USAID FROM THE AMERICAN PEOPLE

A E S P

USAID – OIEE
42 VILLAGES ELECTRIFICATION
CHAYKAL B
CONCEPT DESIGN

SHEET REFERENCE NUMBER:
LT0025
E–104

DRAFT 2/14/2011 9:28 AM

NOT FOR CONSTRUCTION

UNLESS OTHERWISE NOTED, LINEAR DIMENSIONS SHOWN ARE IN MILLIMETERS.

50 0 50 100 150 200
1:5000

P:\1298\Work Orders\WO–LT\WO–LT–0025 RC–East Villages Electrification\SupportDocs_MEP_FP\Parwan\Bagram\Chaykal–B\Conceptual\101208 WOLT0025 Chaykal–B.dwg 2/14/2011 9:28:15 AM Ahmadyar, Ahmad Shabir