# KABUL CITY MEDIUM VOLTAGE NETWORK
# SINGLE LINE DIAGRAM
# KABUL NORTH SUBSTATION

USAID FROM THE AMERICAN PEOPLE

AEIC Afghan Energy Information Center
د افغان د انرژی معلوماتی مرکز
مرکز معلوماتی انرژی افغان

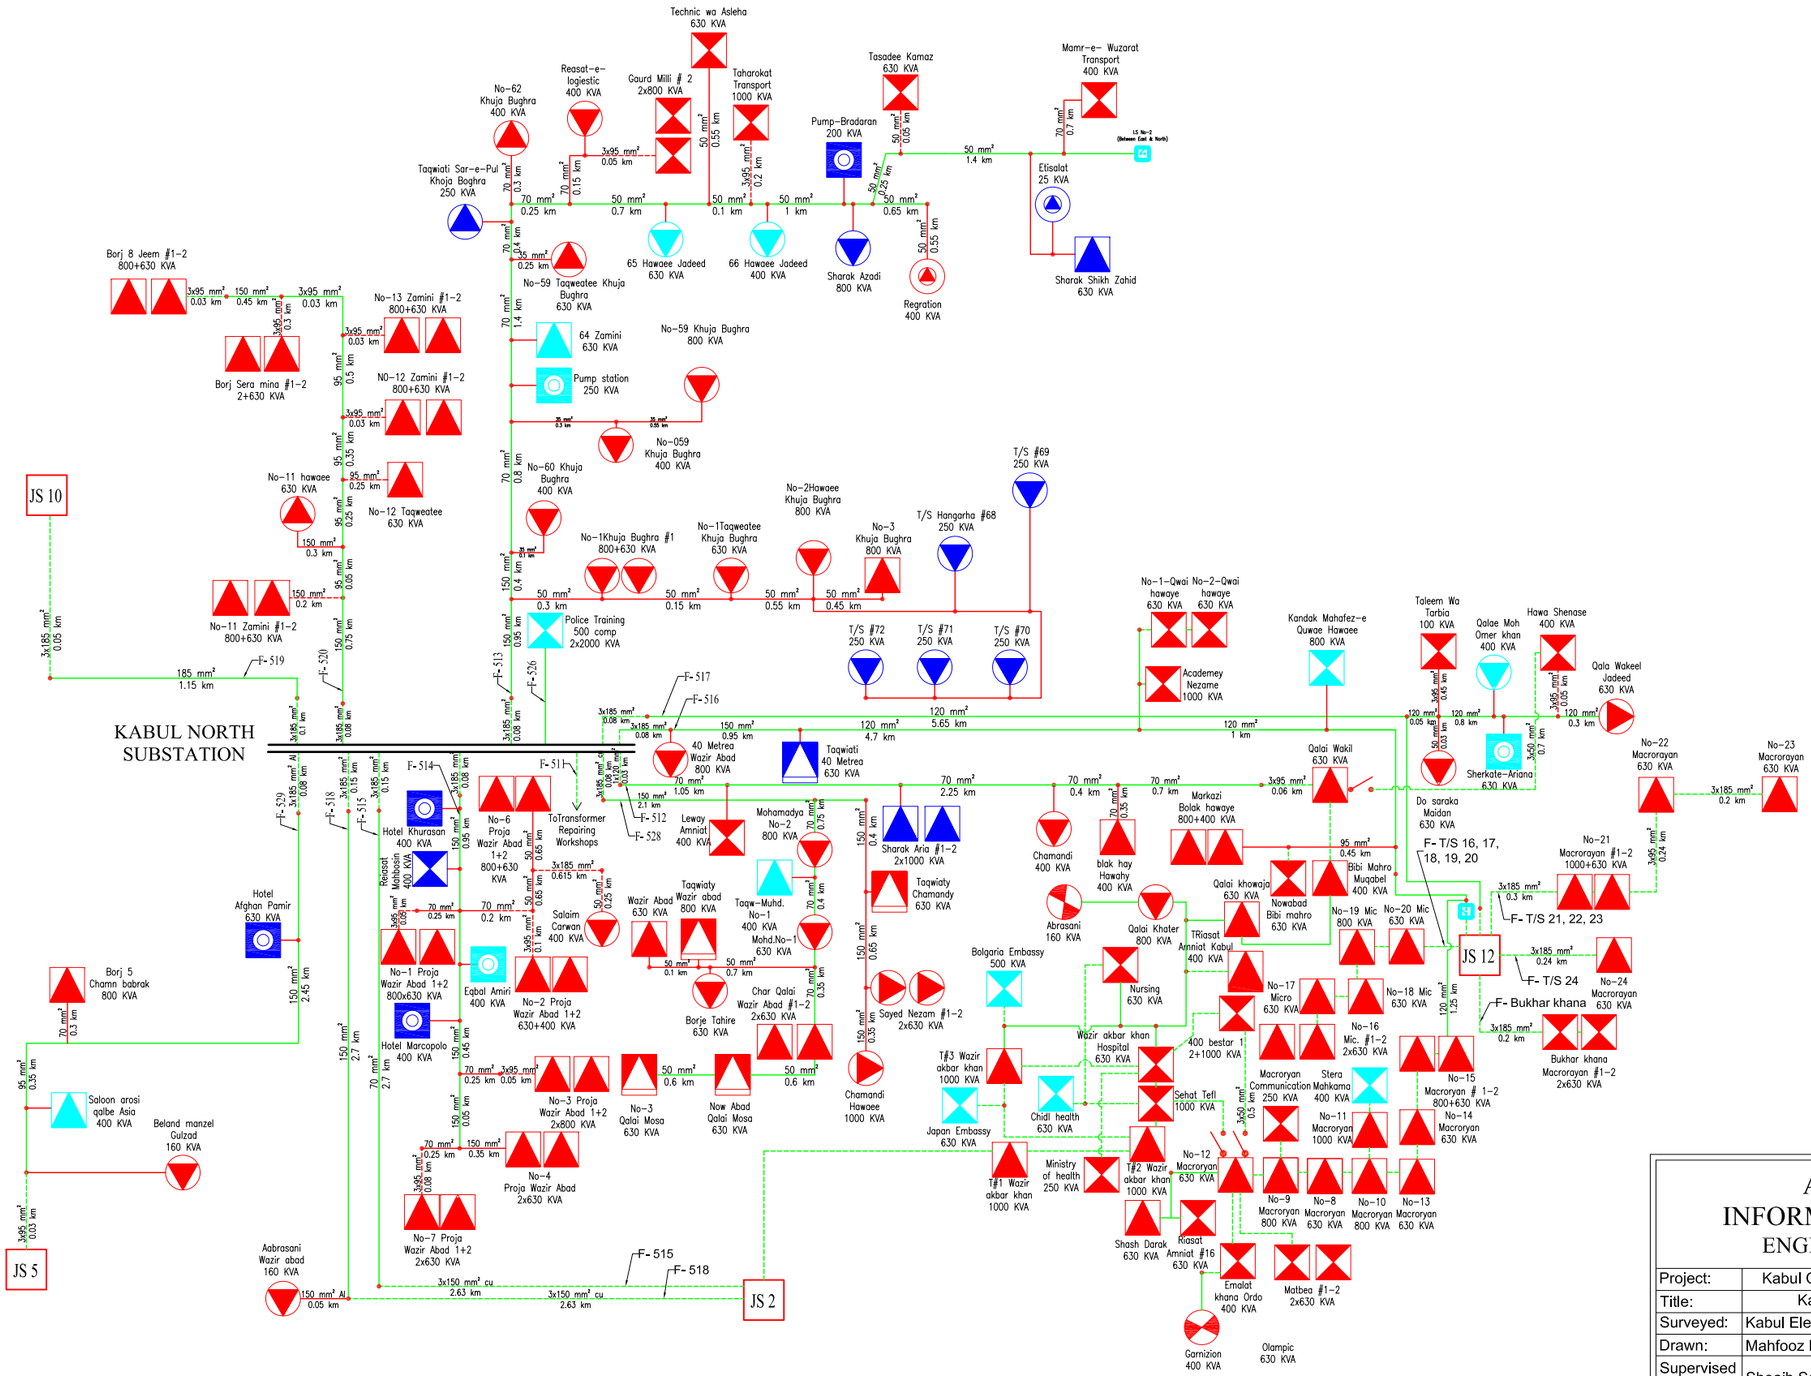


## Legend:

- T/S Indoor type Private
- T/S outdoor type Private
- T/S Foundation mounted type Private
- T/S Indoor type KED
- T/S Out door type KED
- T/S Foundation mounted type KED
- T/S Indoor type Governmental
- T/S Outdoor type Governmental
- T/S Foundation mounted type Governmental
- KTP
- Bus bar
- 15 KV Line
- 15 KV Inactive
- Branch
- Facilities with doted lines are underground cable
- Isolating Switches
- JS Junction Station

SURVEY DATE:

- 2007
- 2008
- 2010

## AFGHAN ENERGY INFORMATION CENTER (AEIC)
### ENGINEERING DEPARTMENT

| | | | |
|---|---|---|---|
| Project: | Kabul City Medium Voltage Network New Expansion 2010 | | |
| Title: | Kabul North Substation Single Line Diagram | | |
| Surveyed: | Kabul Electricity Department (KED) and MEW Technical Staff | | |
| Drawn: | Mahfooz Naweed | Senior Auto CAD Drafter | |
| Supervised & Approved | Shoaib Sahibzada | Deputy Director of Engineering Department | |
| Dwg No. | C02/16 | | |
| Date: | December 2010 | Scale: | NTS |

PROJECT IMPLEMENTED BY:
ADVANCED ENGINEERING ASSOCIATES INTERNATIONAL (AEAI)