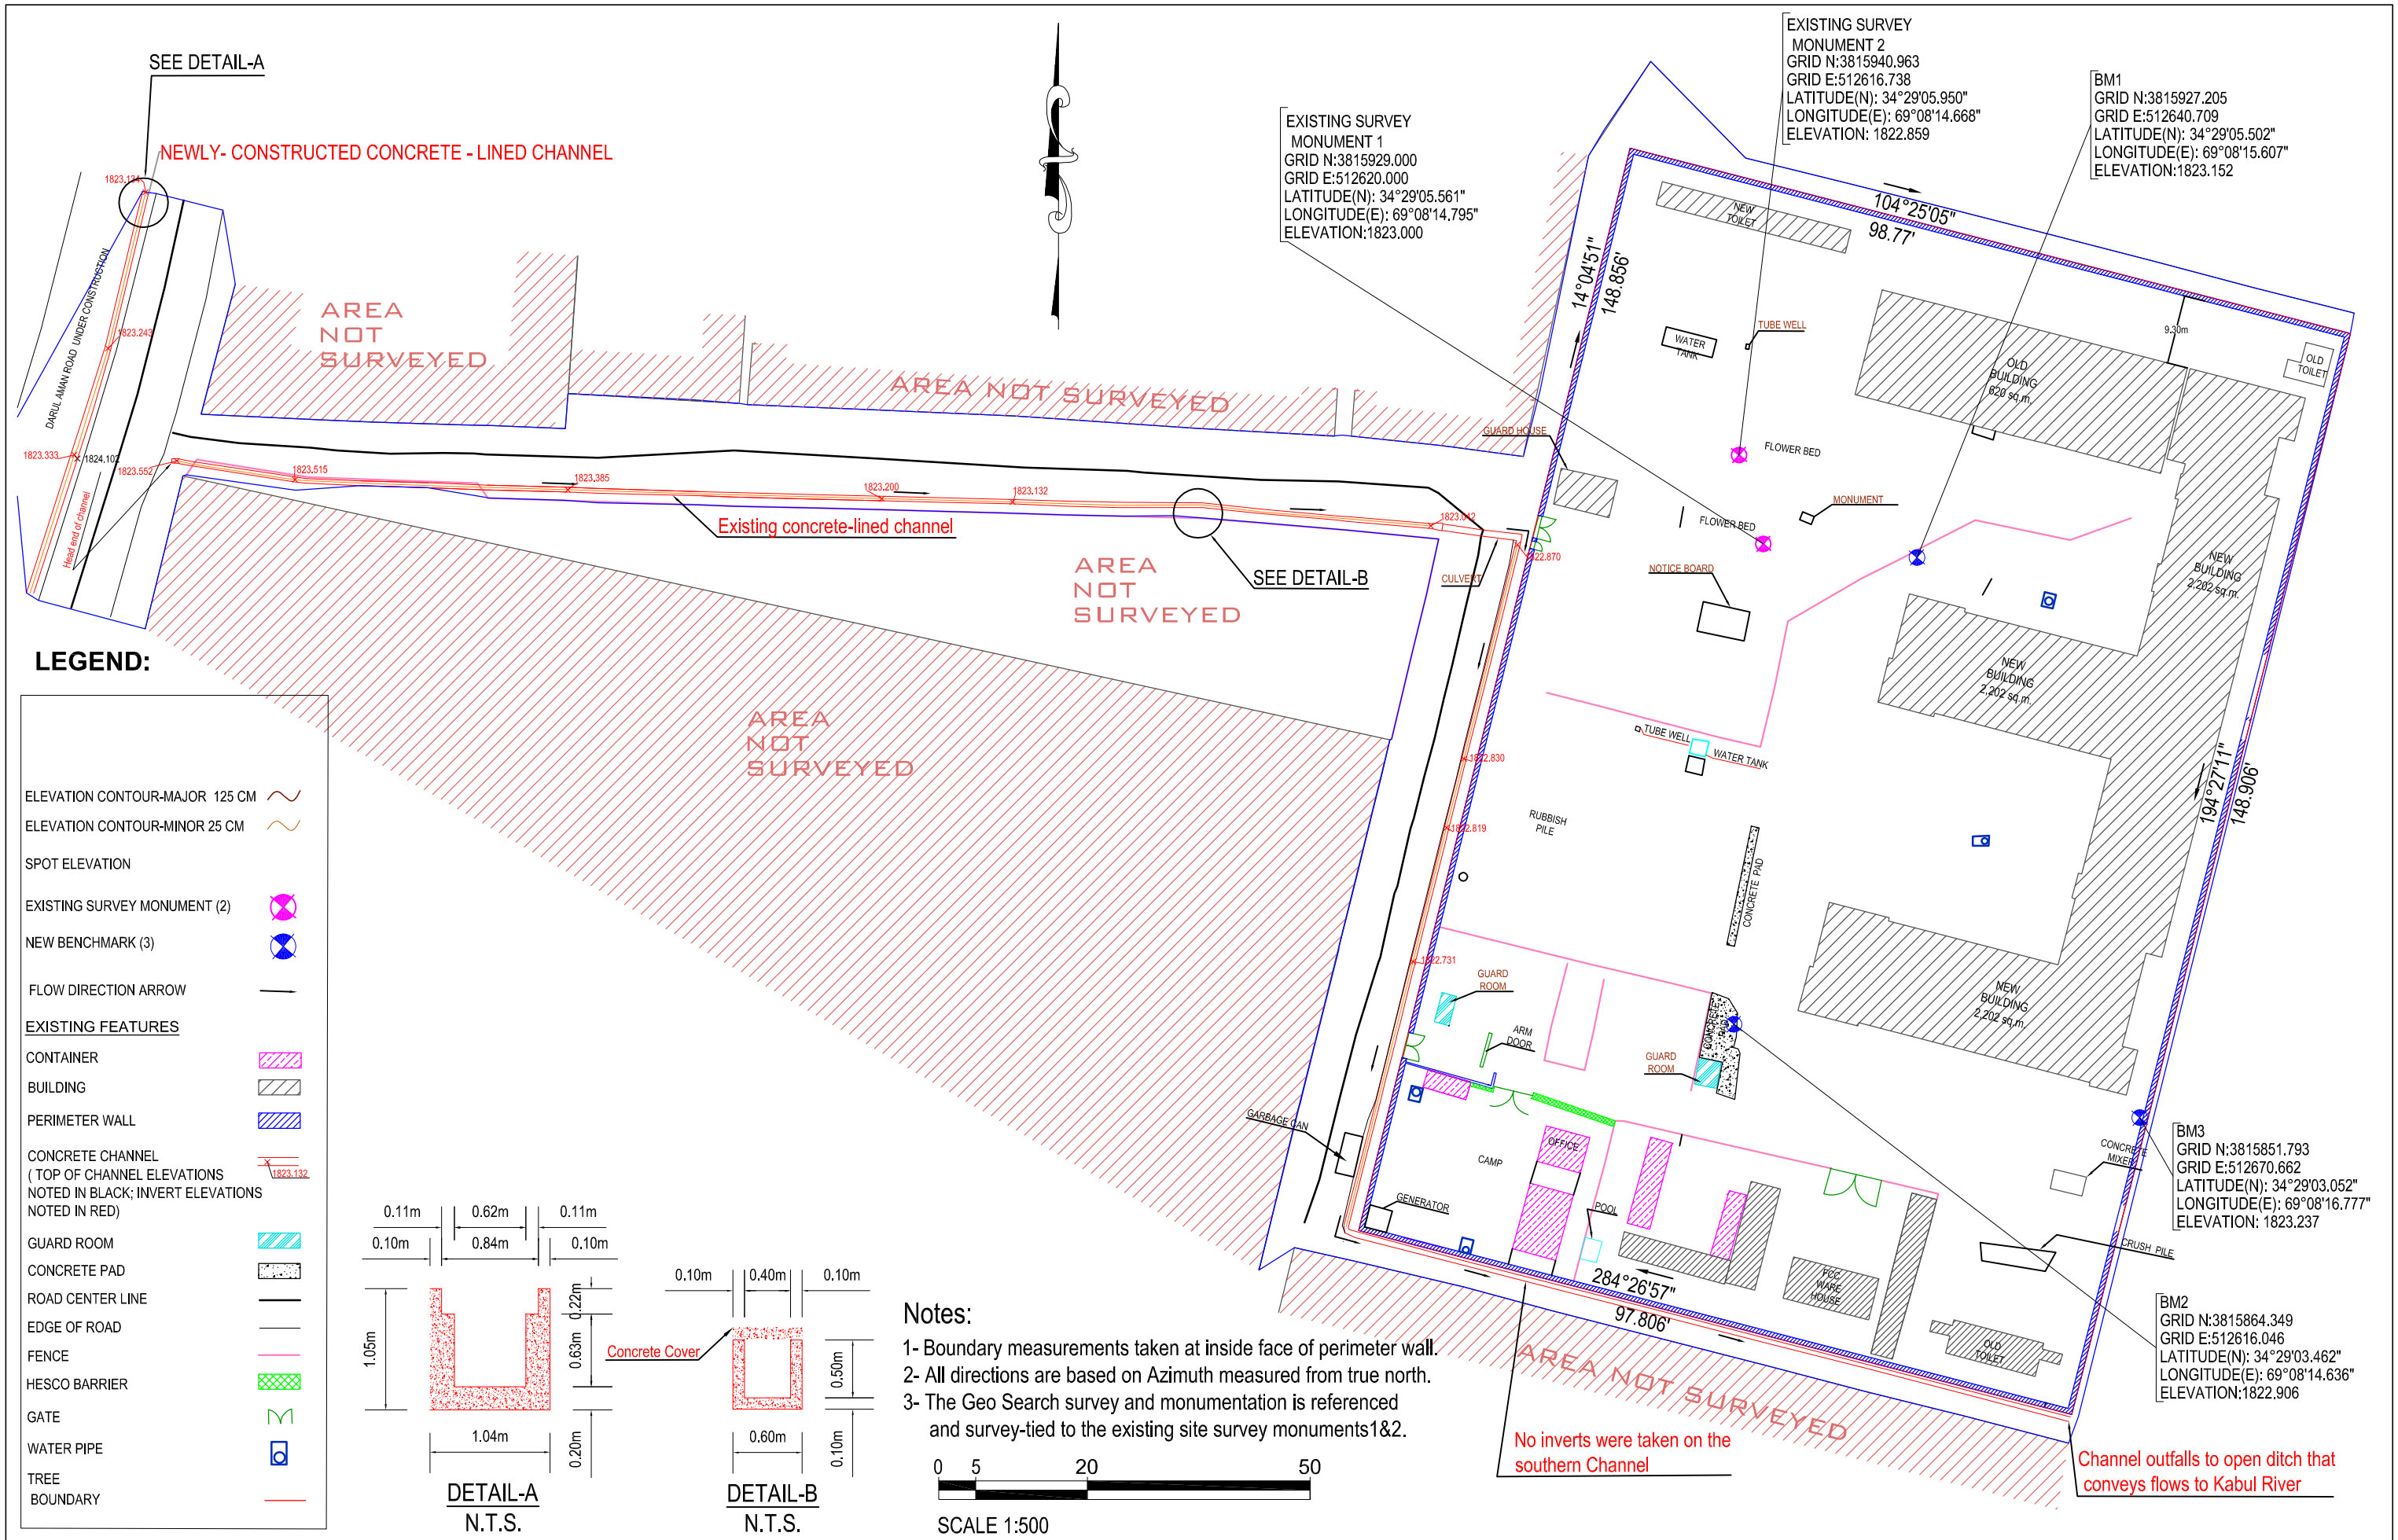

TETRA TECH

REV No	DESCRIPTION	Date	APPROVED
3	RESUBMIT 100%	20/06/2010	
2	SUBMIT 100%	15/06/2010	
1	SUBMIT 95%	11/06/2010	

Geo Search SURVEYING & CONSTRUCTION CO.

Survey by: Hamid Salfi	Drawn by: Hamid Salfi	Contract Date:
Reviewed by: Hussain Kashmiri	Drwg. cod: DT165	File Name:
Submitted by: Geo search company	Plot Date: 20 JUNE 2010	
	Plot Scale: 1:800	
Solicitation No.	Contract No.:	

BOUNDARY IDENTIFICATION AND TOPOGRAPHIC PLAN FOR SARDAR GIRLS HIGH SCHOOL KABUL - AFGHANISTAN

BOUNDARY IDENTIFICATION AND TOPOGRAPHIC SURVEY PLAN

SHEET REFERENCE NUMBER

T-102